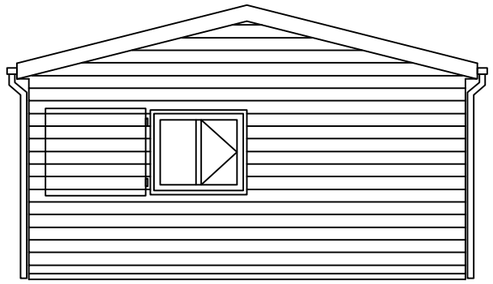

END ELEVATION

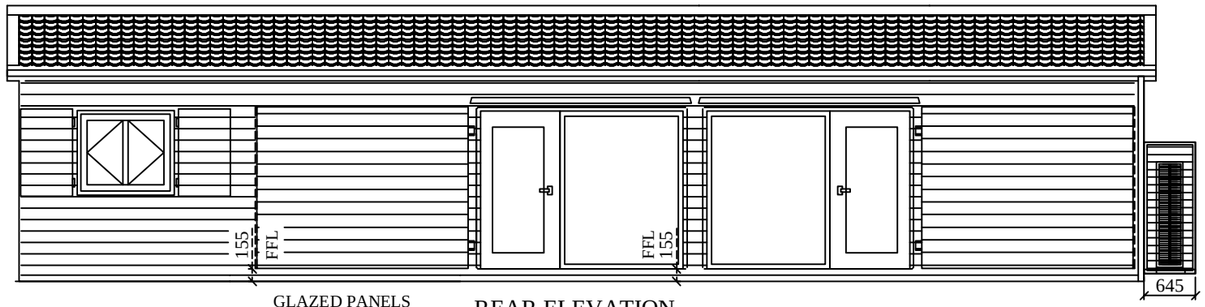

GLAZED PANELS
C/W DOOR

REAR ELEVATION

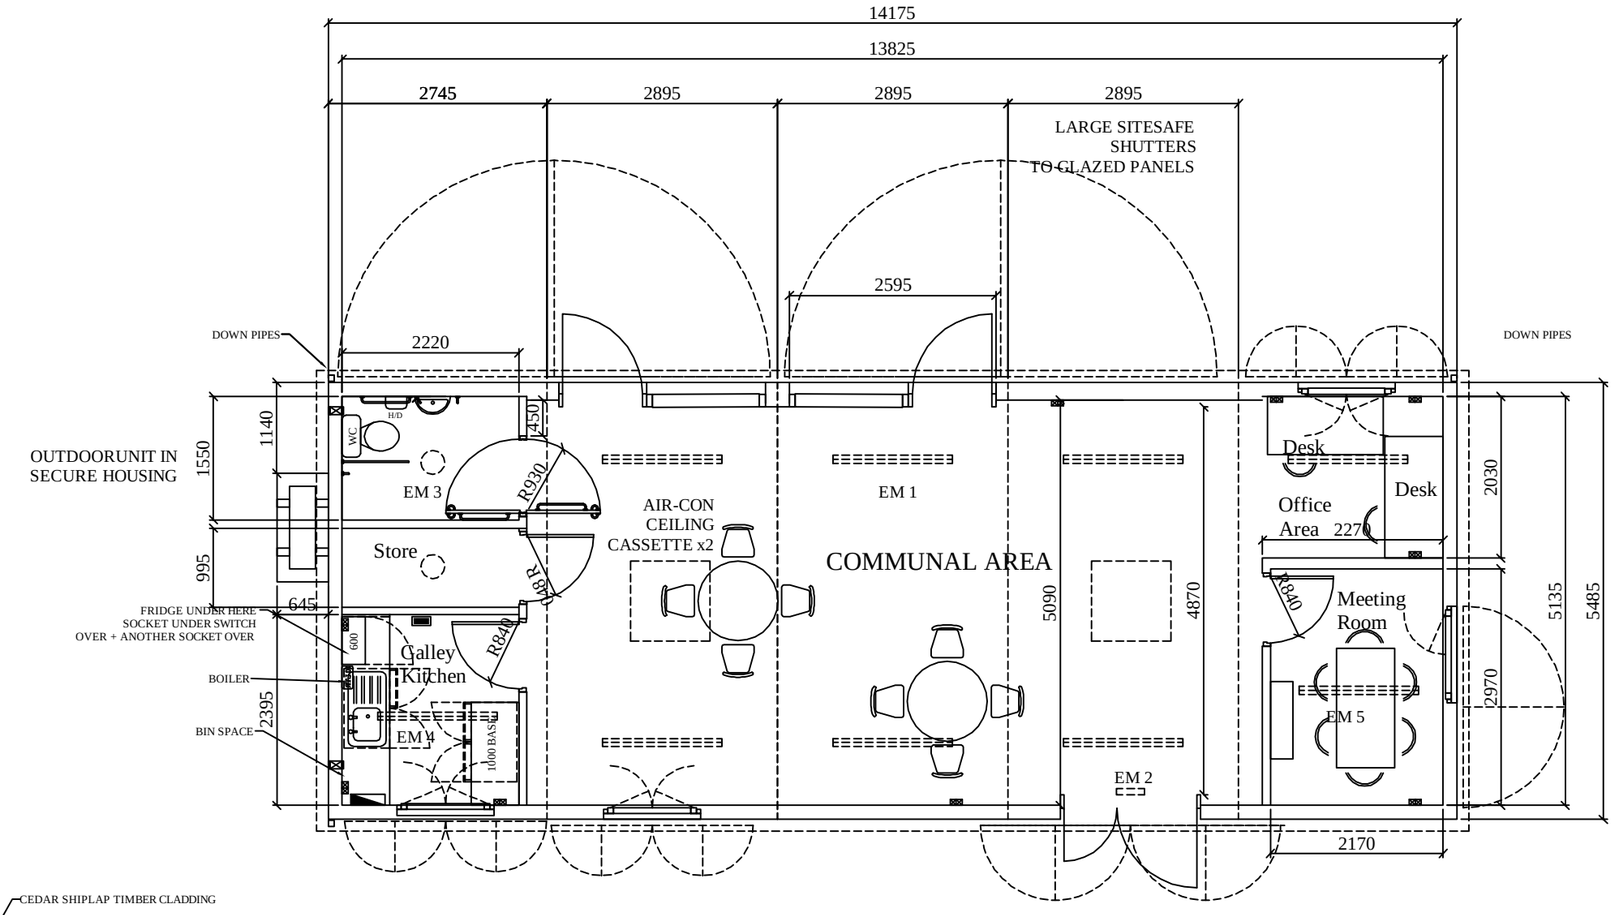

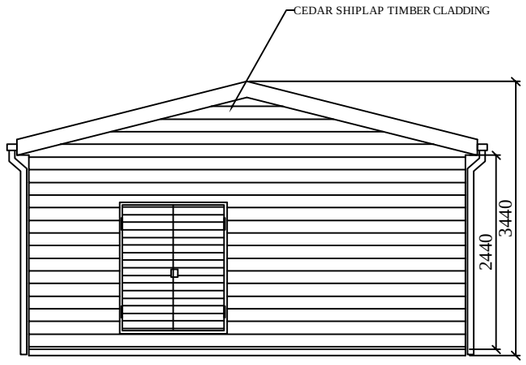

END ELEVATION

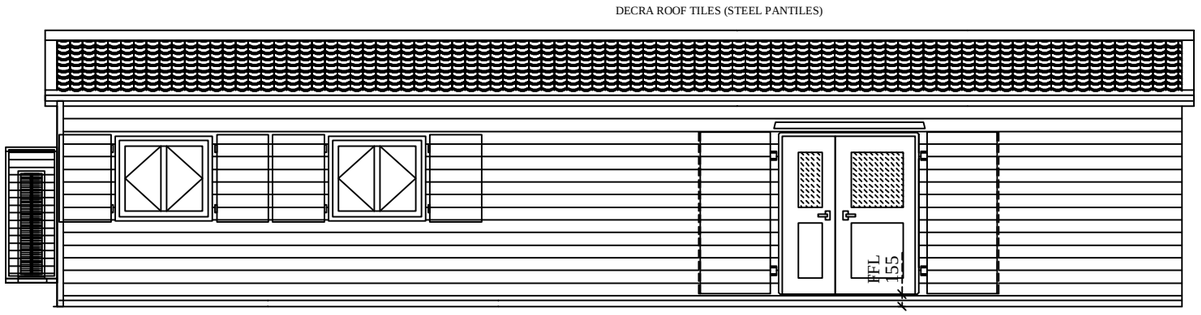

FRONT ELEVATION

DO NOT SCALE

REMOVE ALL
BURRS AND
SHARP EDGES

THIRD ANGLE
PROJECTION

CLEVELAND
SITESAFE
LIMITED

RIVERSIDE WORKS
DOCKSIDE ROAD
CLEVELAND
TS3 8AT
01642 244663

CUSTOMER

DESCRIPTION
APEX MODULAR VISITORS
CENTRE

DRG No JH 2897BDCactual

DRAWN
JWH

SCALE

DATE
04/02/2013

REV No	DATE		BY
REV 1			
REV 2			
REV 3			
REV 4			

NOTES: