HIGHLY SECURE VANDAL RESISTANT

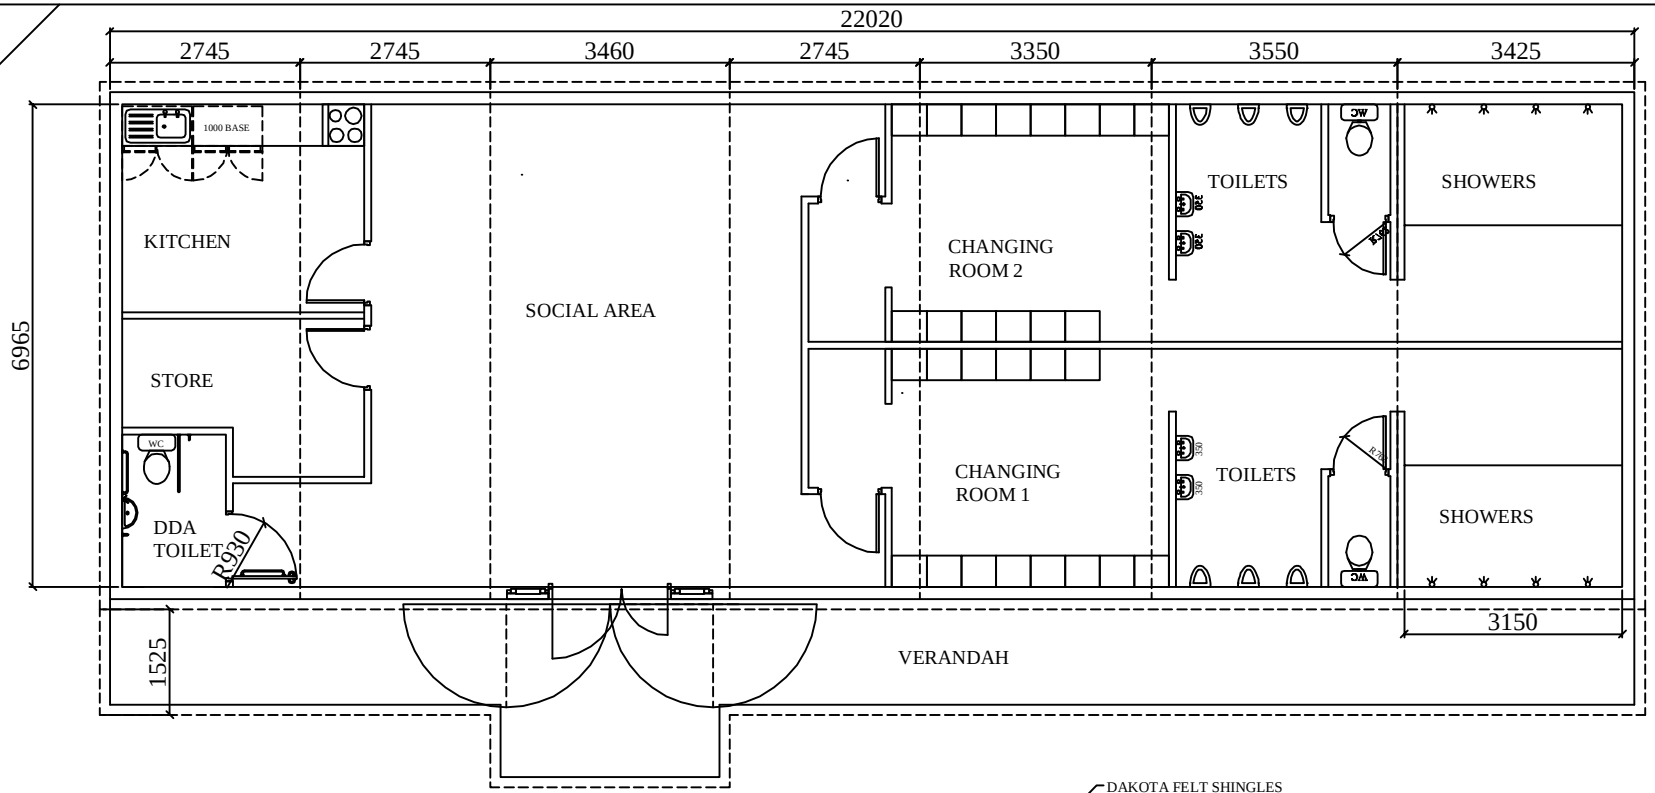

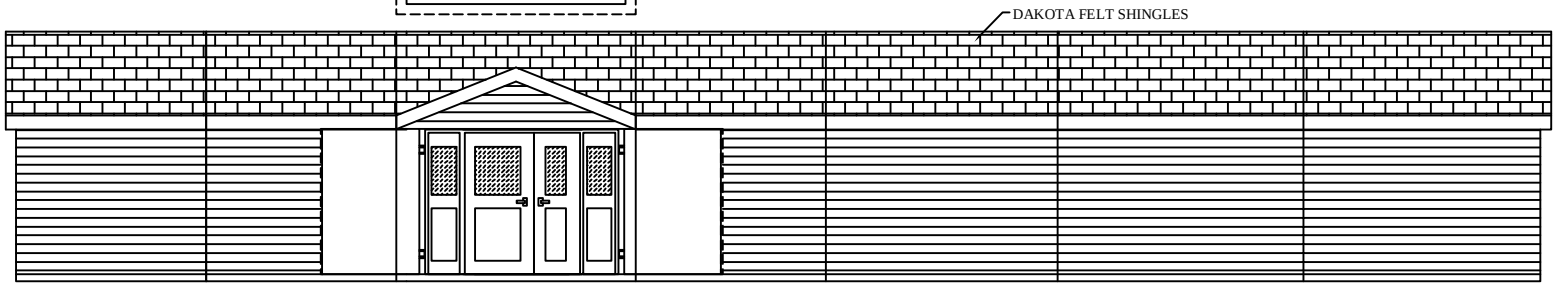

FRONT ELEVATION

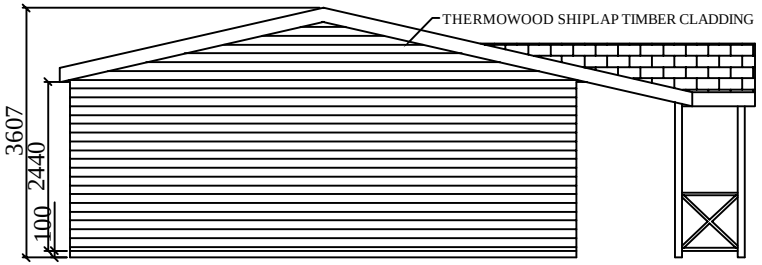

SIDE ELEVATION

DO NOT SCALE REMOVE ALL BURRS AND SHARP EDGES	THIRD ANGLE PROJECTION	REV No / DATE / BY REV 1 REV 2 REV 3 REV 4	CUSTOMER	CLEVELAND SITESAFE LIMITED RIVERSIDE WORKS CLEVELAND TS3 8AT 01642 244663	DRAWN JWH SCALE DATE 23/10/2014	DESCRIPTION APEX MODULAR CRICKET PAVILION DRG No JH 3364	