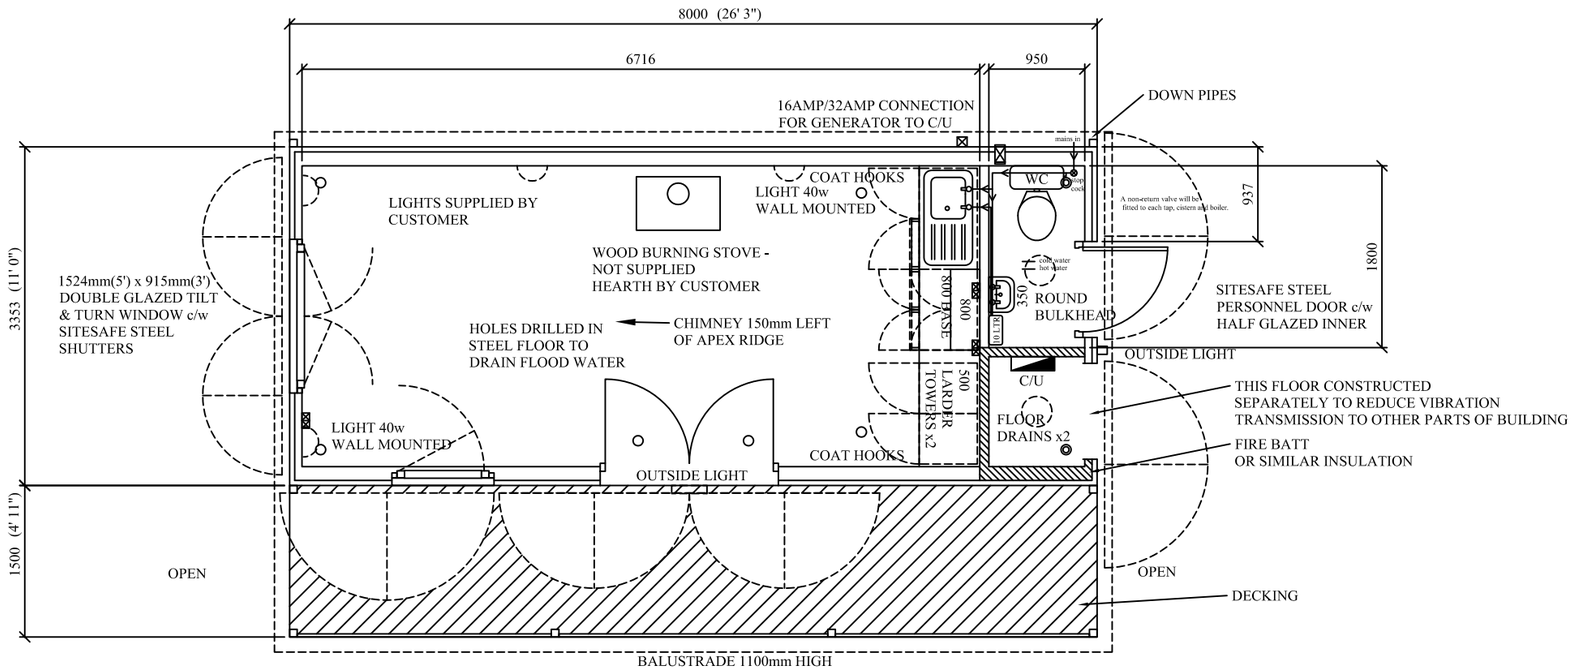

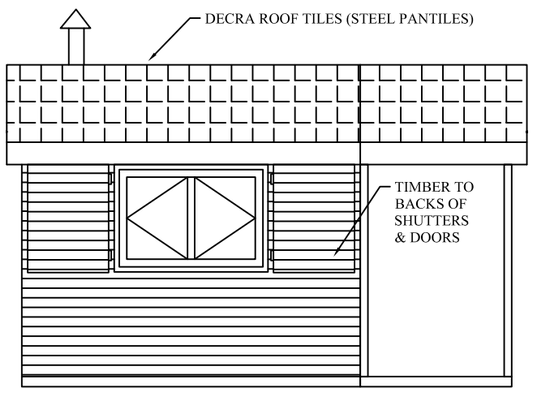

LH END ELEVATION

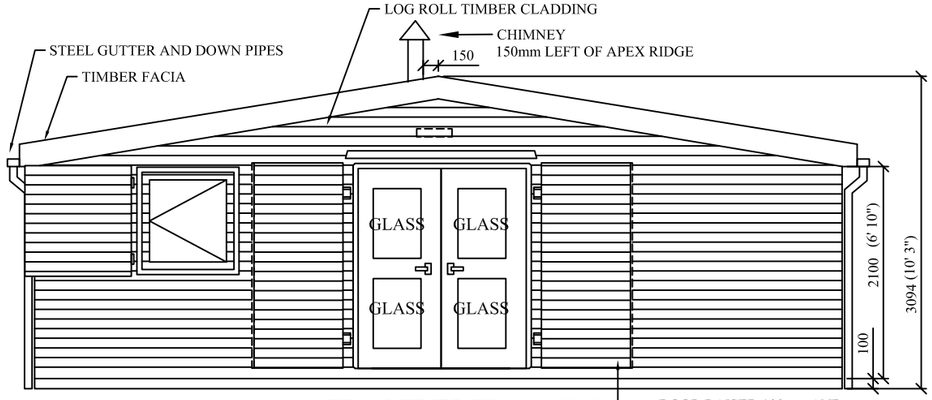

FRONT ELEVATION

VERANDAH DETAIL NOT SHOWN

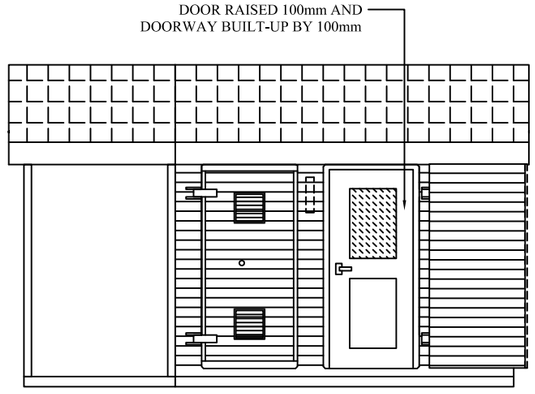

RH END ELEVATION

DO NOT SCALE

REMOVE ALL BURRS AND SHARP EDGES

THIRED ANGLE PROJECTION

CLEVELAND SITESAFE LIMITED

RIVERSIDE WORKS
DOCKSIDE ROAD
CLEVELAND
TS3 8AT
01642 244663

CUSTOMER

FISHING CLUB

DESCRIPTION

APEX BUILDING TIMBER CLAD

DRG No JH 0WEB2008

DRAWN JWH

SCALE

DATE 02/07/2008

REV No	DATE		BY
REV 1			
REV 2			
REV 3			
REV 4			

NOTES: